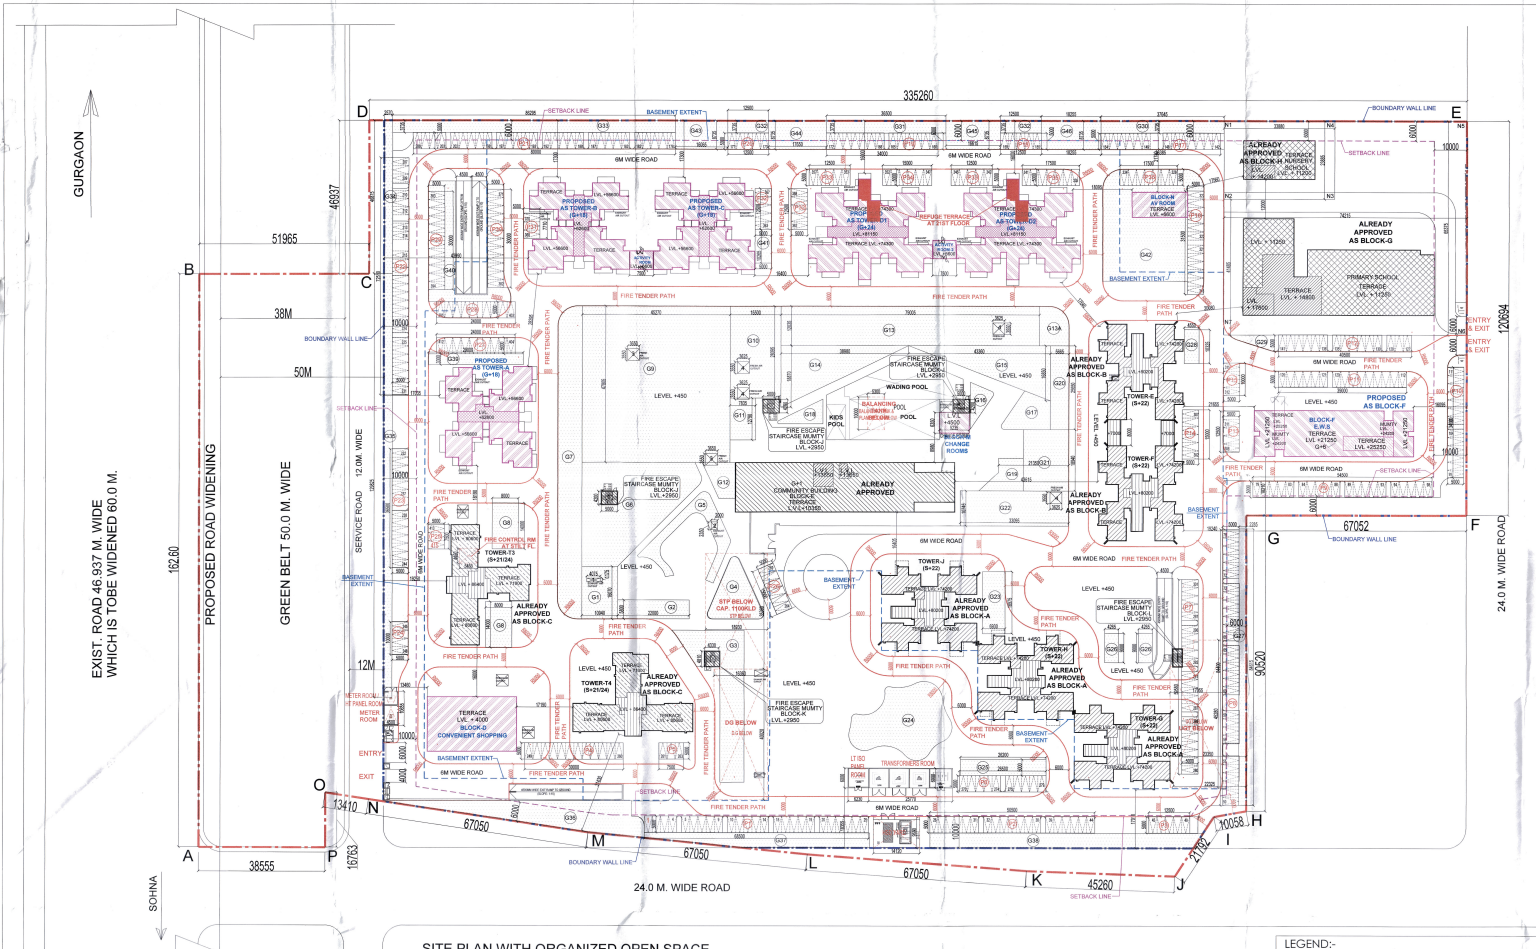
GURGAON
SOHNA
EXIST. ROAD 46.937 M. WIDE
WHICH IS TOBE WIDENED 60.0 M.
PROPOSED ROAD WIDENING
GREEN BELT 50.0 M. WIDE
SERVICE ROAD
12.0M. WIDE
335260
162620
46837
51965
38M
50M
12M
13410
16763
38555
67050
67050
67050
45260
10058
27762
90620
67052
120694
24.0 M. WIDE ROAD
24.0 M. WIDE ROAD
6M WIDE ROAD
SETBACK LINE
BOUNDARY WALL LINE
BASEMENT EXTENT
FIRE TENDER PATH
ALREADY APPROVED AS BLOCK-A
ALREADY APPROVED AS BLOCK-B
ALREADY APPROVED AS BLOCK-C
ALREADY APPROVED AS BLOCK-F
ALREADY APPROVED AS BLOCK-G
ALREADY APPROVED AS BLOCK-H NURSERY SCHOOL
PROPOSED AS TOWER-A (G+16)
PROPOSED AS BLOCK-F
TOWER-J (S+22)
BLOCK-H AV ROOM TERRACE LVL +18600
PRIMARY SCHOOL TERRACE LVL +14655
BLOCK-F E.W.S TERRACE LVL +21250 G+16
